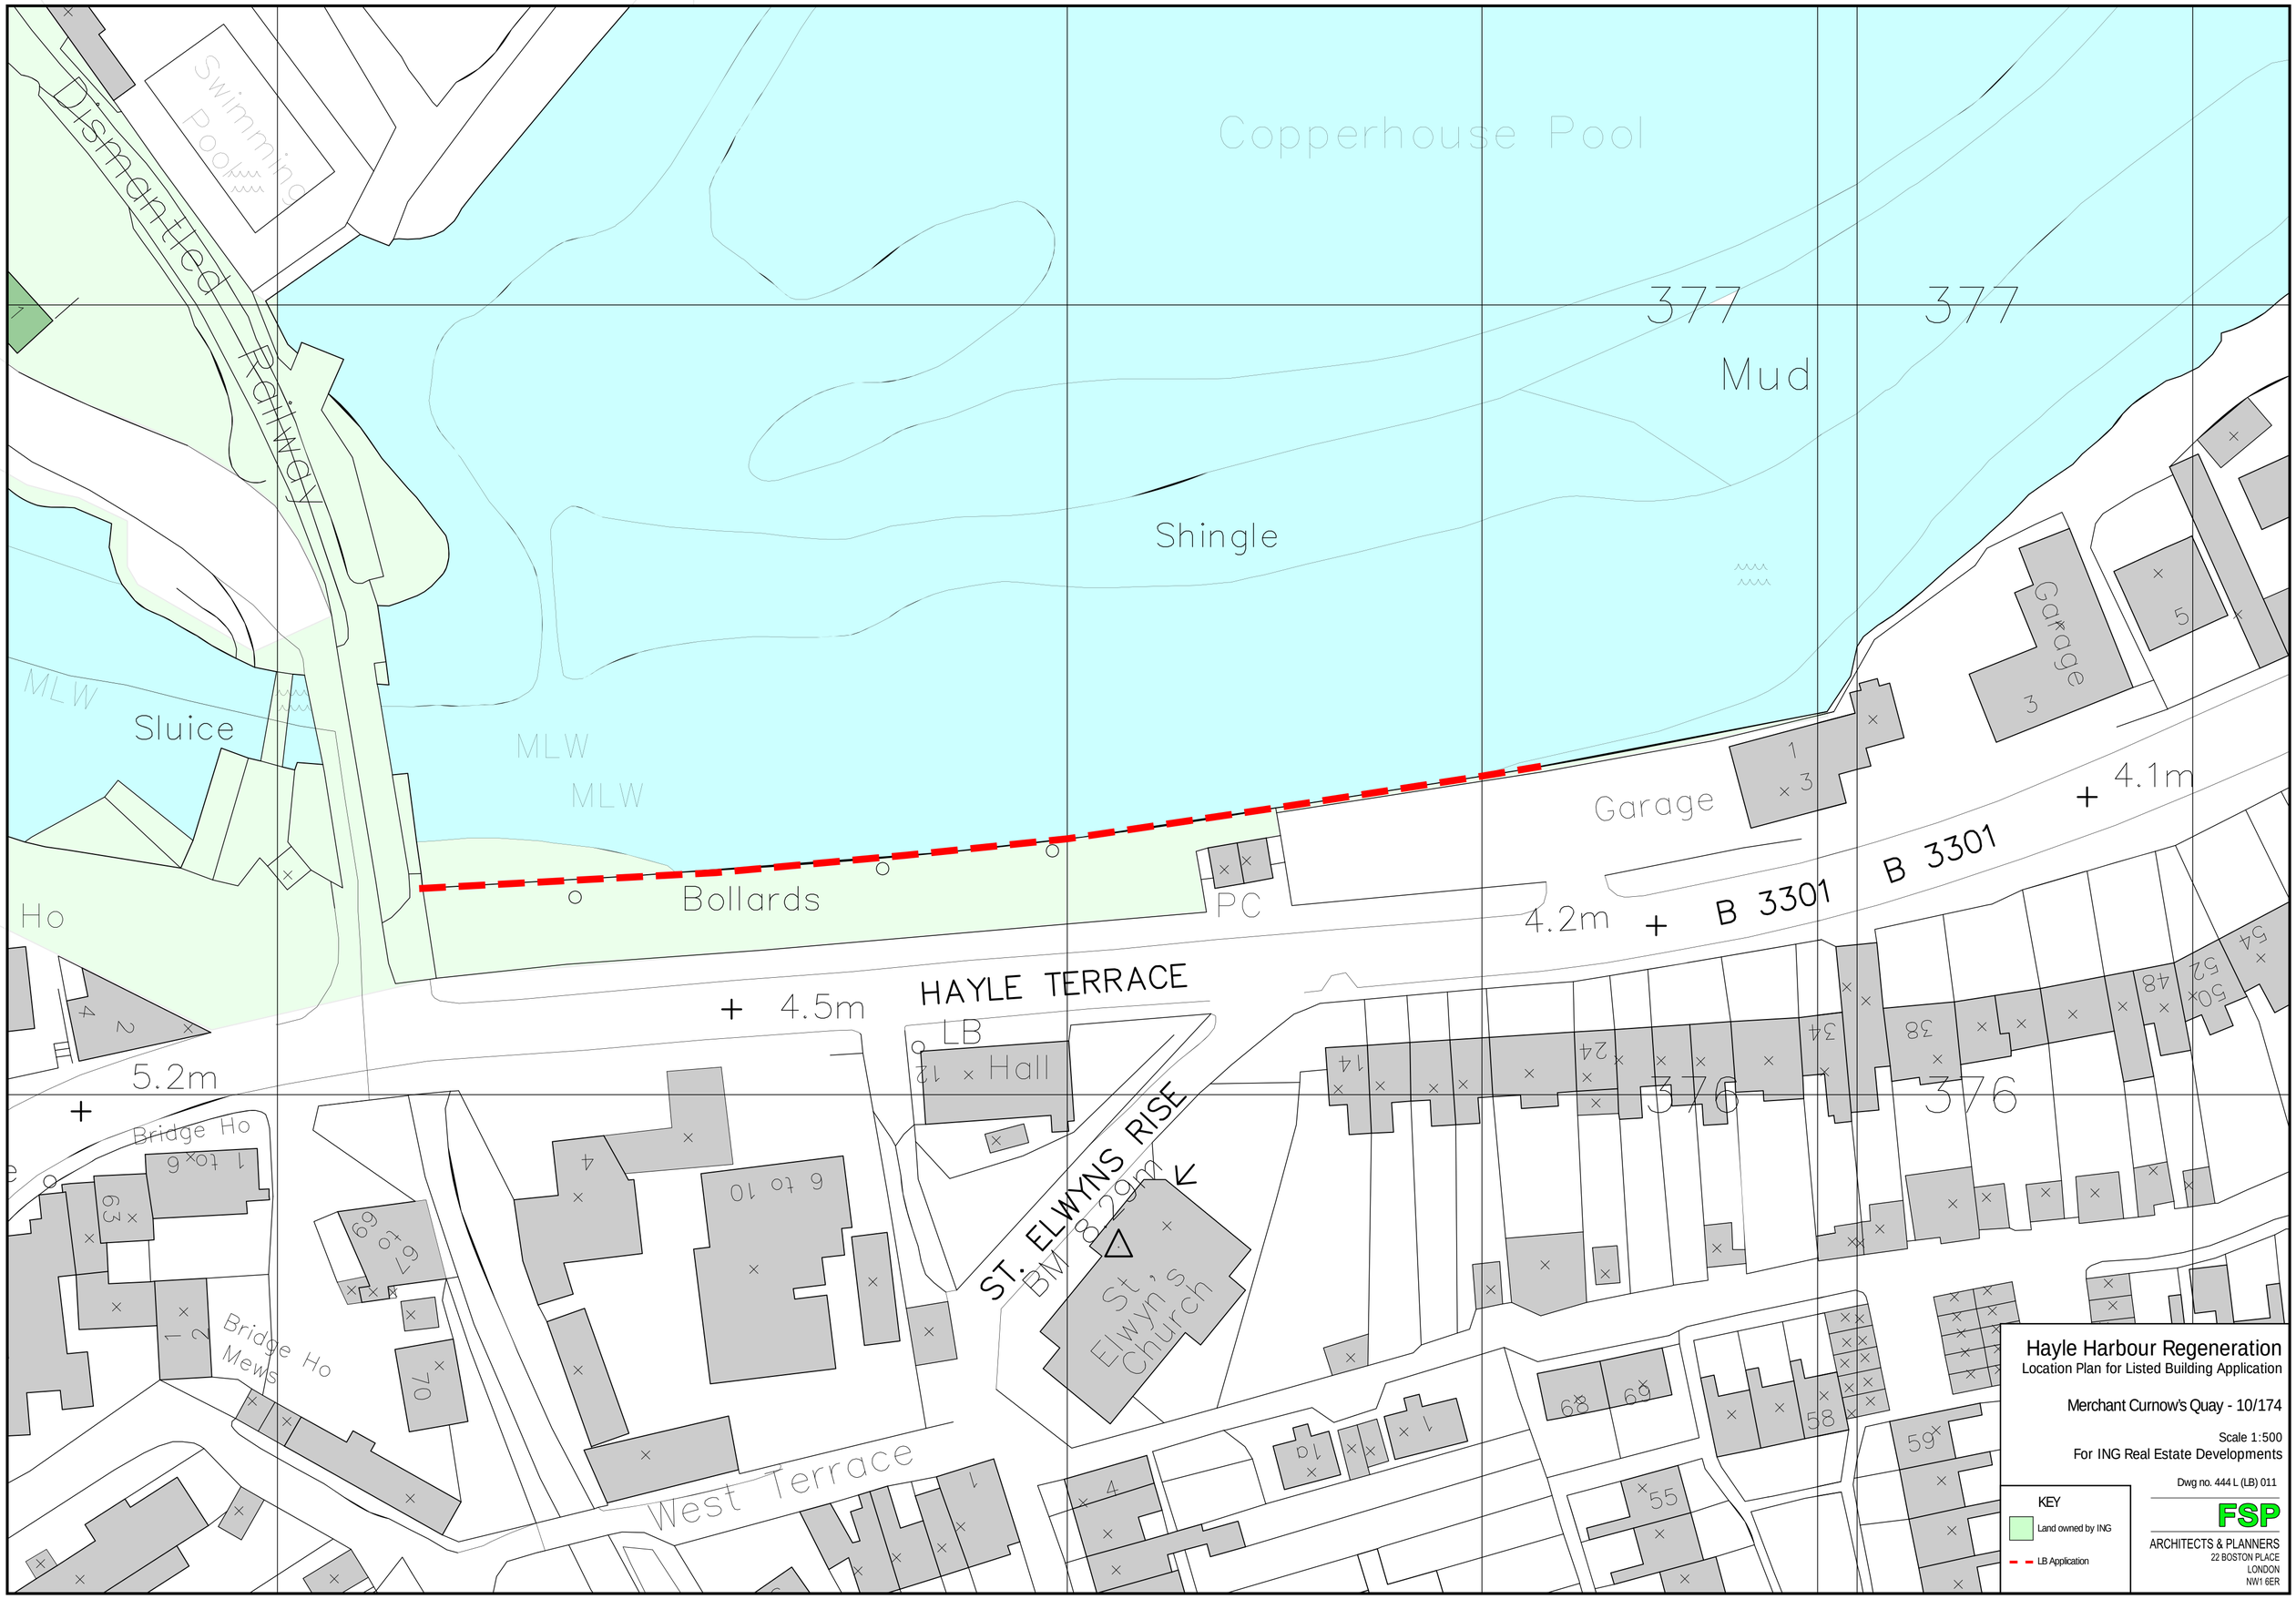

Hayle Harbour Regeneration

Location Plan for Listed Building Application

Merchant Curnow's Quay - 10/174

Scale 1:500

For ING Real Estate Developments

Dwg no. 444 L (LB) 011

KEY

Land owned by ING

LB Application

FSP

ARCHITECTS & PLANNERS

22 BOSTON PLACE
LONDON
NW1 6ER